

Nur zur Kalkulation

0 + 000.416

NN + 139 m

Decke
KZ 50

-4.65 141.34
-3.69 141.26
-3.57 141.26
-3.54 141.23
-3.24 141.22
-2.94 141.21
-2.74 141.21
0.00 141.14
2.17 141.10
2.37 141.09
2.66 141.09
2.96 141.08
2.99 141.11
3.11 141.11
5.57 141.30

Planum

-4.65 140.84
-4.21 140.81
-4.04 140.64
-3.09 140.61
-2.94 141.05
-2.74 141.05
-2.74 141.21
0.00 141.14
2.17 141.10
2.17 140.94
2.37 140.93
2.52 140.48
3.46 140.49
3.66 140.69
5.57 140.80

Best. Gelände
KZ 10

-5.12 141.38
-4.91 141.37
-4.39 141.32
-3.68 141.26
-3.42 141.22
-3.23 141.22
-1.48 141.18
-0.20 141.15
0.00 141.14
1.16 141.12
2.97 141.08
4.35 141.21
5.60 141.31



WALTER Ingenieure

Neckgartacher Straße 90 · 74080 Heilbronn
www.walteringenieure.de

Maßstab: 1:100

Stand: 29.09.2026

Nur zur Kalkulation


0 + 010.000

NN + 139 m

Decke
KZ 50

Planum

Best. Gelände
KZ 10

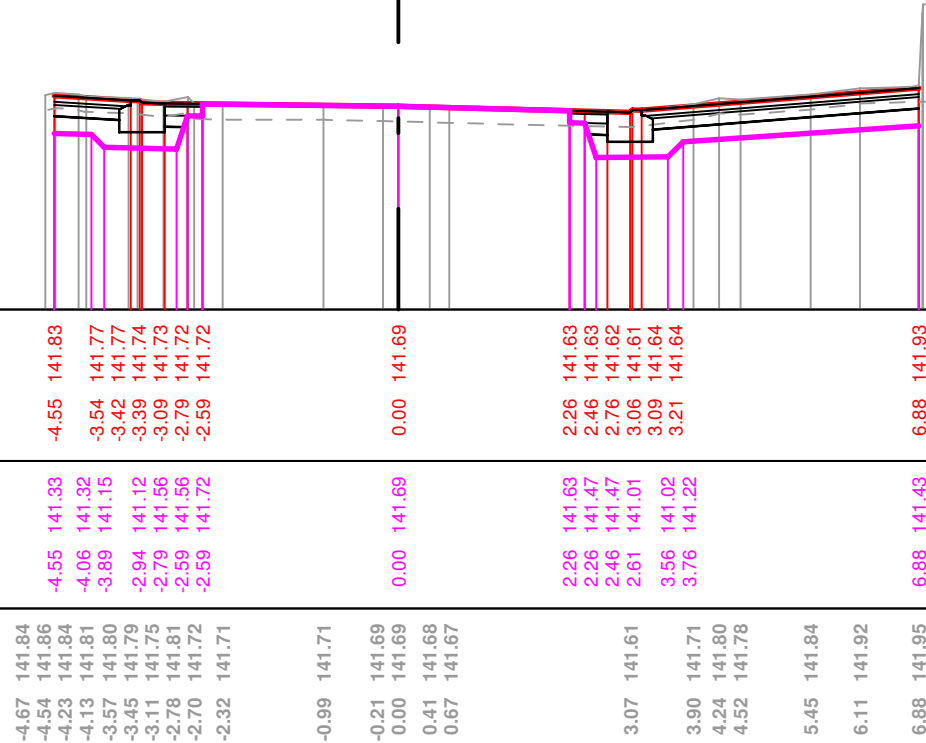

WALTER Ingenieure

Neckgartacher Straße 90 · 74080 Heilbronn
www.walteringenieure.de

Maßstab: 1:100

Stand: 29.09.2026

Nur zur Kalkulation

0 + 020.000

NN + 140 m

Best. Gelände KZ 10	Planum	Decke KZ 50
-8.12 142.06		
-6.63 142.37		
-6.56 142.99		
-6.42 143.12		
-6.26 143.10		
-5.76 143.04		
-5.65 142.82		
-5.35 142.27	-5.35 141.76	-5.35 142.26
-4.50 142.25		
-3.32 142.21	-3.88 141.72	-3.38 142.19
-2.96 142.14	-3.73 141.57	-3.26 142.19
-2.73 142.14	-2.78 141.55	-3.23 142.16
-2.33 142.13	-2.63 141.98	-2.93 142.15
	-2.43 141.97	-2.63 142.14
	-2.43 142.13	-2.43 142.13
0.00 142.03	0.00 142.03	0.00 142.03
2.28 142.02	2.41 142.01	2.41 142.01
2.88 142.01	2.41 141.85	2.61 142.01
3.30 142.00	2.61 141.85	2.91 142.01
3.47 141.98	2.76 141.40	3.21 142.00
3.62 141.97		3.35 142.18
3.93 141.97	4.00 141.45	3.65 142.18
4.07 142.05	4.23 141.68	
4.83 142.34		
5.77 142.46		
6.26 142.10		
6.45 142.10	6.55 141.74	6.55 142.24
6.83 142.58		
7.28 142.18		
7.76 142.28		
8.71 142.37		




WALTER Ingenieure

Neckargartacher Straße 90 · 74080 Heilbronn
www.walteringenieure.de

Maßstab: 1:100

Stand: 29.09.2026

Nur zur Kalkulation

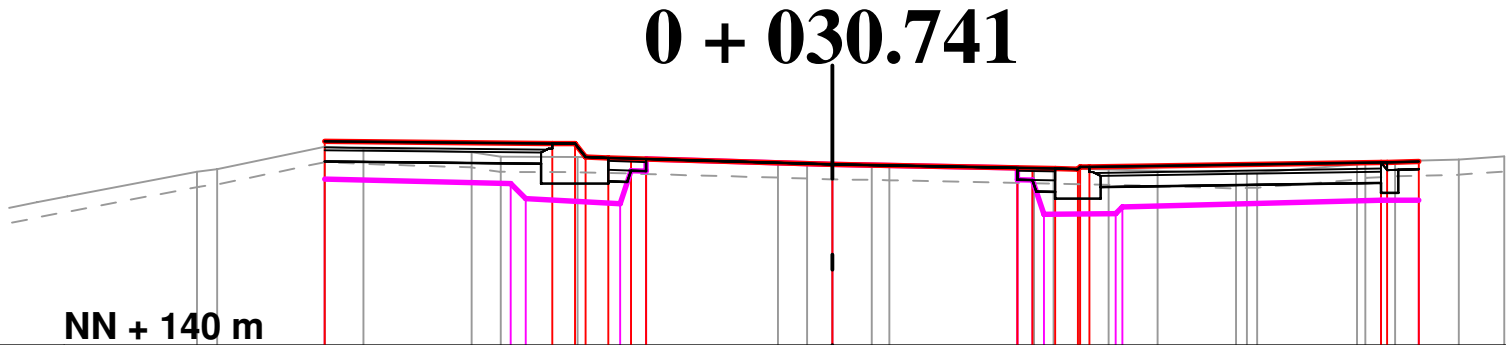

Decke KZ 50	-6.71 142.70	-3.70 142.67	-3.40 142.67	-3.26 142.49	-2.96 142.48	-2.66 142.47	-2.46 142.47	0.00 142.40	2.45 142.35	2.65 142.35	2.95 142.34	3.25 142.33	3.28 142.36	3.40 142.36	7.25 142.42	7.33 142.42	7.75 142.43
Planum	-6.71 142.20	-4.25 142.14	-4.05 141.94	-2.81 141.88	-2.66 142.31	-2.46 142.31	-2.46 142.47	0.00 142.40	2.45 142.35	2.45 142.19	2.65 142.19	2.80 141.74	3.75 141.74	3.84 141.83	7.25 141.92	7.75 141.92	
Best. Gelände KZ 10	-8.40 142.30 -8.14 142.33	-6.71 142.63	-6.20 142.60	-4.77 142.56	-4.39 142.50	-3.37 142.49		-0.72 142.42 -0.33 142.41 0.00 142.40	0.52 142.39 0.75 142.39	2.67 142.35 2.93 142.34	3.26 142.33	3.65 142.33	4.30 142.31	5.34 142.28 5.48 142.29 5.62 142.29	6.94 142.40 7.05 142.42 7.44 142.44	8.28 142.46	8.89 142.50



WALTER Ingenieure


Neckargartacher Straße 90 · 74080 Heilbronn
www.walteringenieure.de

Maßstab: 1:100

Stand: 29.09.2026

Nur zur Kalkulation

0 + 040.000

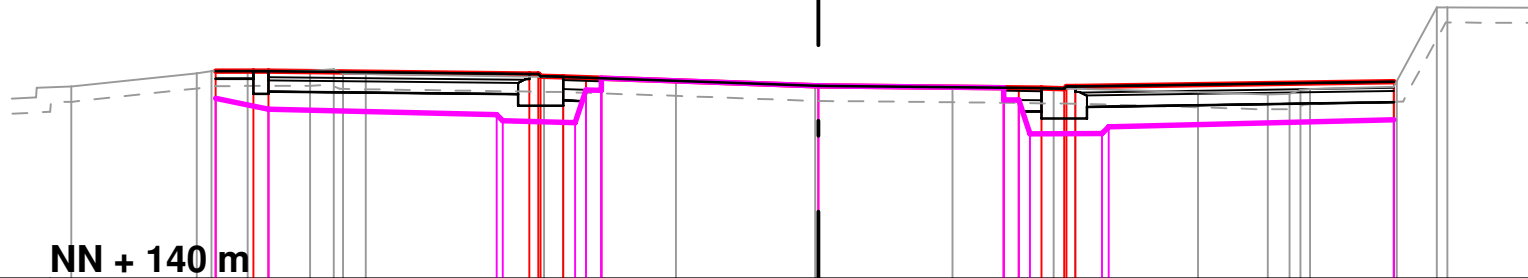

Decke
KZ 50

Planum

Best. Gelände
KZ 10

-9.88 142.54	-8.22 142.71	-8.03 142.74	-7.55 142.75	-6.72 142.75	-6.41 142.77	-6.29 142.71	-5.98 142.70	-3.63 142.67	-3.38 142.67	-1.89 142.62	-0.04 142.55	1.77 142.53	3.11 142.52	3.39 142.51	5.02 142.46	5.94 142.44	6.23 142.44	6.37 142.49	6.50 142.51	7.61 142.54	7.65 142.61	8.18 143.59	8.32 143.59	9.57 143.58
-7.97 142.74	-7.47 142.74	-7.27 142.74						-3.82 142.71	-3.70 142.71	-3.67 142.68	-3.37 142.67	-3.07 142.66	-2.87 142.65			2.45 142.52	2.65 142.52	2.95 142.52	3.25 142.51	3.28 142.54	3.40 142.54			7.61 142.60
-7.97 142.38	-7.27 142.24							-4.25 142.17	-4.17 142.09	-3.22 142.06	-3.07 142.50	-2.87 142.49	-2.87 142.65			2.45 142.52	2.45 142.36	2.65 142.36	2.80 141.91	3.75 141.92	3.84 142.01			7.61 142.10



WALTER Ingenieure

Neckgartacher Straße 90 · 74080 Heilbronn
www.walteringenieure.de

Maßstab: 1:100

Stand: 29.09.2026

Nur zur Kalkulation

0 + 050.000

NN + 140 m

Decke KZ 50	-8.17	142.68	-7.67	142.74	-7.47	142.74	-3.95	142.78	-3.83	142.78	-3.80	142.75	-3.50	142.74	-3.20	142.73	-3.00	142.73	0.00	142.65	2.45	142.60	2.65	142.59	2.95	142.59	3.25	142.58	3.28	142.61	3.40	142.61	6.64	142.66								
Planum	-8.17	142.38	-7.47	142.24			-4.42	142.28	-4.30	142.16	-3.35	142.13	-3.20	142.57	-3.00	142.57	-3.00	142.73	0.00	142.65	2.45	142.60	2.45	142.44	2.65	142.43	2.80	141.98	3.75	141.99	3.85	142.11	6.64	142.16								
Best. Gelände KZ 10	-8.23	142.66	-7.20	142.82	-6.56	142.85	-6.23	142.84	-6.09	142.79	-5.82	142.76	-5.25	142.75	-3.36	142.74	-2.04	142.70	-0.33	142.65	0.00	142.65	2.67	142.59	3.23	142.58	4.76	142.54	4.90	142.54	5.20	142.52	5.31	142.57	6.51	142.62	6.64	142.63	7.12	143.55	7.19	143.68



WALTER Ingenieure

Neckgartacher Straße 90 · 74080 Heilbronn
www.walteringenieure.de

Maßstab: 1:100

Stand: 29.09.2026

Nur zur Kalkulation

0 + 060.000

NN + 140 m

Decke
KZ 50

-6.99 142.79
-6.57 142.79
-6.49 142.79

-3.82 142.73
-3.70 142.73
-3.67 142.70
-3.37 142.69
-3.07 142.68
-2.87 142.67

0.00 142.61

2.45 142.55
2.65 142.54
2.95 142.53
3.25 142.52
3.28 142.55
3.40 142.55

5.02 142.60

Planum

-6.99 142.29
-6.49 142.29

-4.30 142.24
-4.17 142.11
-3.22 142.08
-3.07 142.52
-2.87 142.51
-2.87 142.67

0.00 142.61

2.45 142.55
2.45 142.39
2.65 142.38
2.80 141.93
3.75 141.93
3.89 142.07

5.02 142.10

Best. Gelände
KZ 10

-9.94 142.73
-9.83 142.73
-9.36 142.74
-8.70 142.75

-7.31 142.77
-6.69 142.78
-6.54 142.79

-5.45 142.78
-5.10 142.77
-4.96 142.69
-4.65 142.70

-3.51 142.70
-2.74 142.67
-2.46 142.66

-0.17 142.62
0.00 142.61

1.62 142.56

2.97 142.54
3.21 142.53
3.82 142.58

5.02 142.61
5.30 142.71
5.46 142.71

6.38 142.79
6.80 143.35

7.57 143.22



WALTER Ingenieure

Neckargartacher Straße 90 · 74080 Heilbronn
www.walteringenieure.de


Maßstab: 1:100

Stand: 29.09.2026

Nur zur Kalkulation

0 + 070.000

NN + 140 m

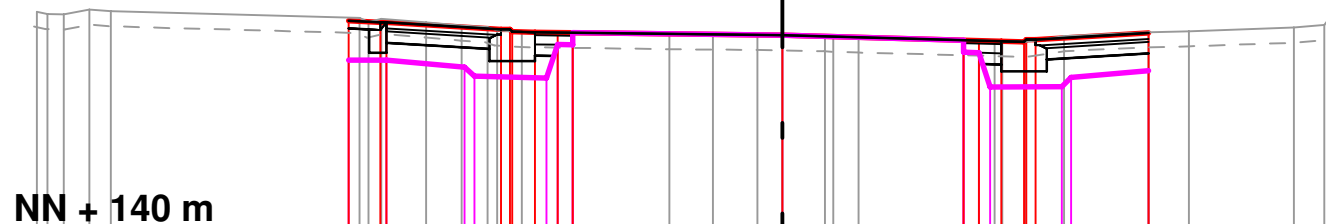

Decke
KZ 50

-5.74 142.73
-5.32 142.71
-5.24 142.71

-3.72 142.62
-3.60 142.62
-3.57 142.59
-3.27 142.58
-2.97 142.58
-2.77 142.58

0.00 142.54

2.40 142.48
2.60 142.47
2.90 142.46
3.20 142.45
3.23 142.48
3.35 142.48

4.84 142.57

Planum

-5.74 142.21
-5.24 142.21

-4.20 142.12
-4.07 142.00
-3.12 141.98
-2.97 142.42
-2.77 142.42
-2.77 142.58

0.00 142.54

2.40 142.48
2.40 142.32
2.60 142.31
2.75 141.86
3.70 141.86
3.82 141.98

4.84 142.07

Best. Gelände
KZ 10

-9.86 142.85
-9.72 142.83
-9.51 142.82
-9.17 142.88
-8.88 142.86

-5.60 142.77
-5.47 142.72
-5.30 142.76

-4.71 142.71
-4.24 142.67
-3.90 142.65
-3.77 142.61
-3.44 142.59

-1.50 142.56
-0.92 142.55
-0.33 142.55
0.00 142.54
0.56 142.53
0.67 142.52
1.01 142.51

2.80 142.47
2.91 142.47
3.21 142.45
3.72 142.53

4.84 142.58
5.38 142.60

6.77 142.64
7.17 142.68
7.22 142.75
7.32 142.74



WALTER Ingenieure

Neckgartacher Straße 90 · 74080 Heilbronn
www.walteringenieure.de

Maßstab: 1:100

Stand: 29.09.2026